



NEW 2/11/11

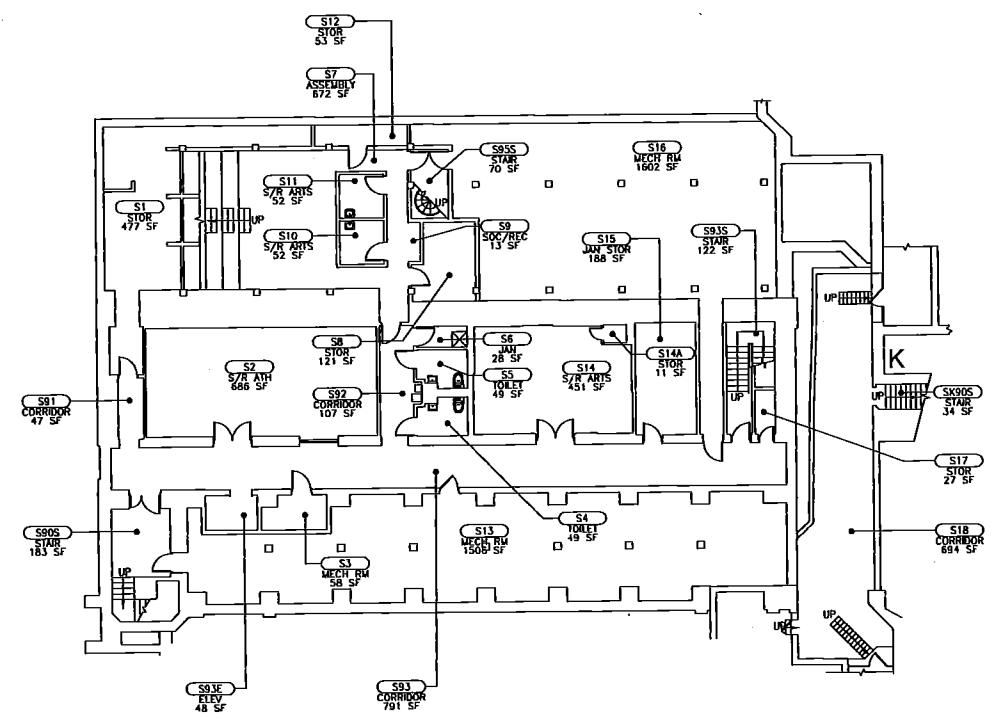


TOTAL FLOOR GROSS AREA IN SF
10,712 SF

Yale University Office of Facilities Facility Assignment Plan	Facility Name:	TRUMBULL COLLEGE	Title:	Sub-basement plan	Orig. Date:	07/24/07
	Street Address:	241 Elm Street	Drawing No:	2050ASB1.DWG	Rev. Date:	07/24/07
	FacID / Bldg. Abv:	2050/TC	Scale:	1/30" = 1'-0"	Sheet: 1 OF 8	CTP: JW

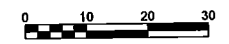

NEW 8/5/11
REFLECTS STUDENT KITCHEN
RENOV.

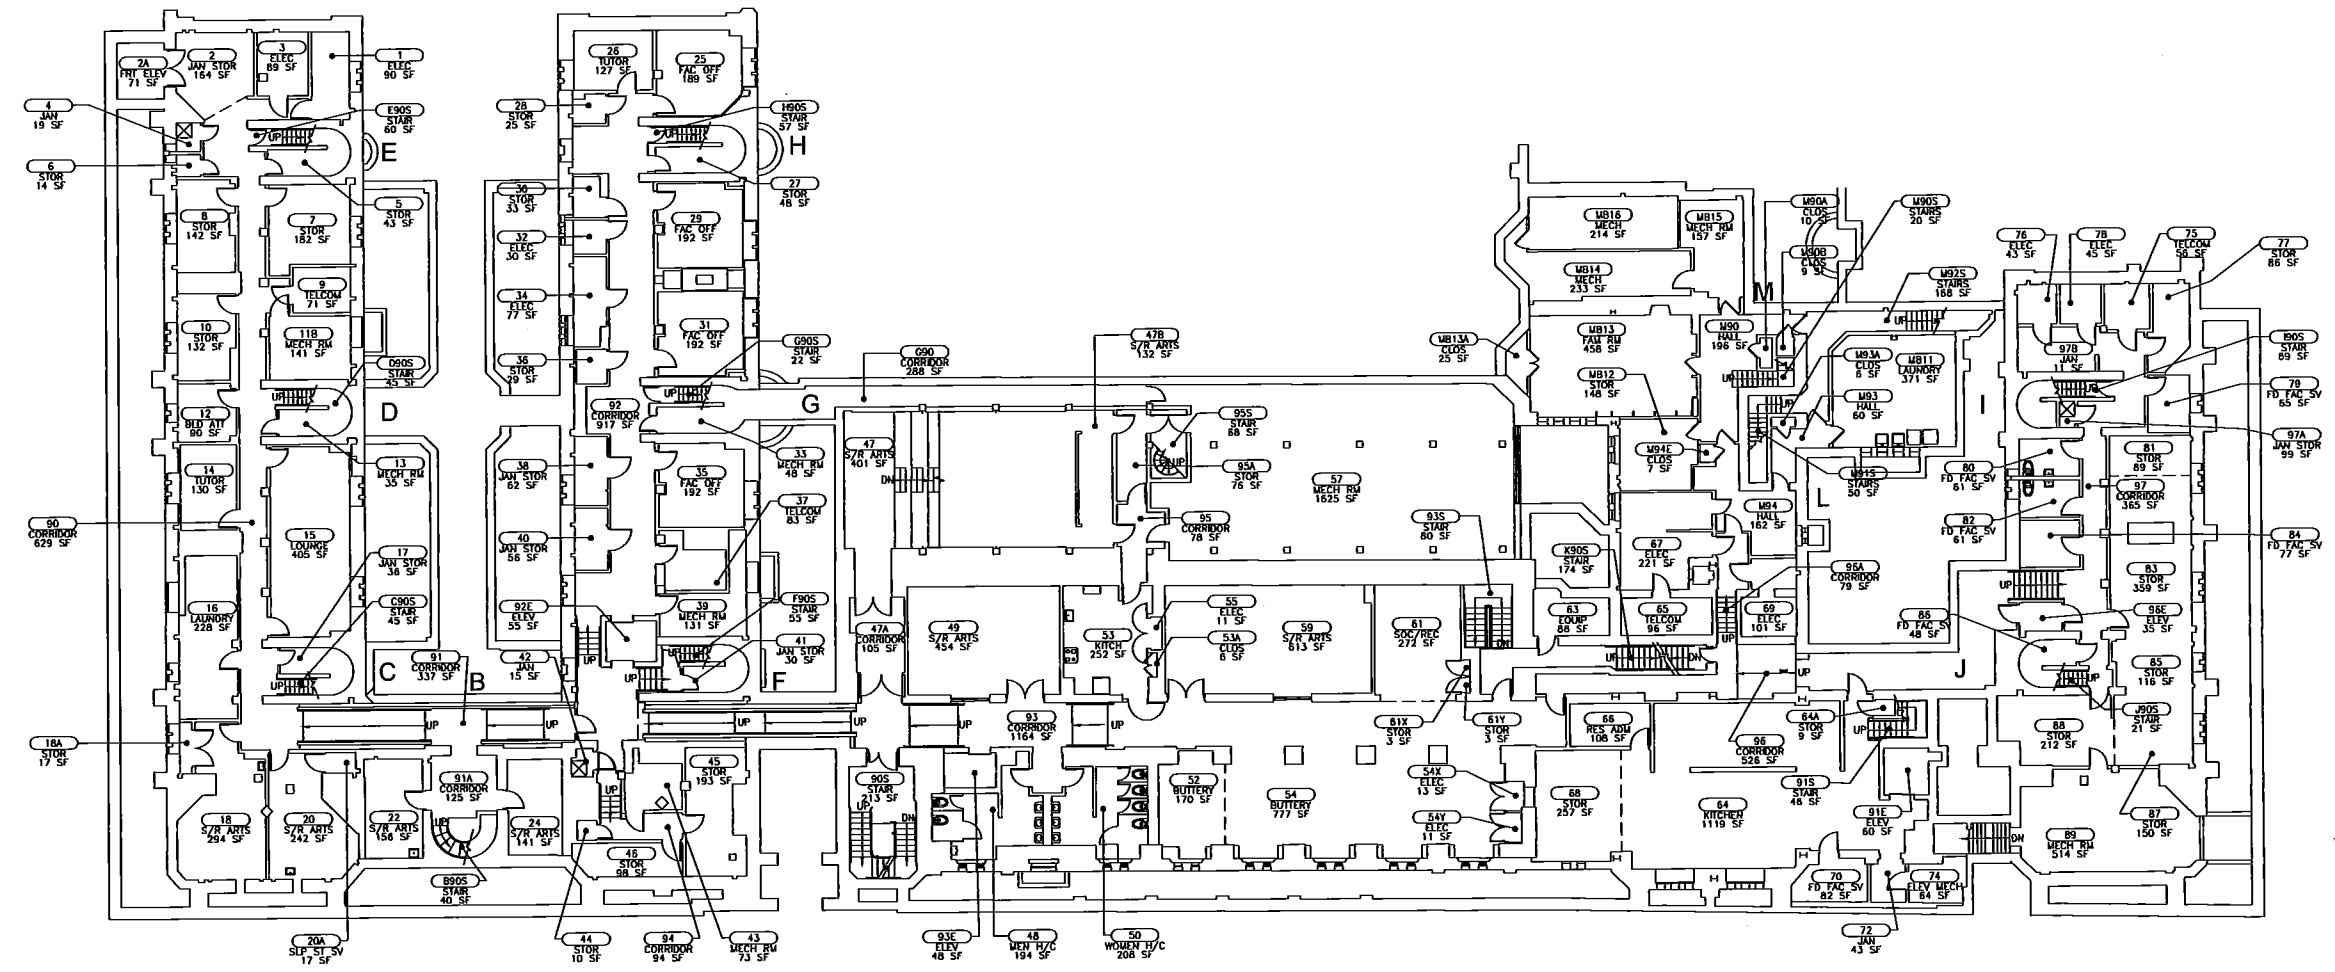

TOTAL FLOOR GROSS AREA IN SF
30,524 SF

Yale University
Office of Facilities
Facility Assignment Plan

Facility Name: TRUMBULL COLLEGE
Street Address: 241 Elm Street
FacID / Bldg. Abv: 2050/TC


Title: Basement plan
Drawing No: 2050AB01.DWG
Scale: 1/30" = 1'-0"

Orig. Date:
Rev. Date: 07/24/07
Sheet: 2 OF 8 CTP: JW



0 10 20 30

NEW 2/11/11

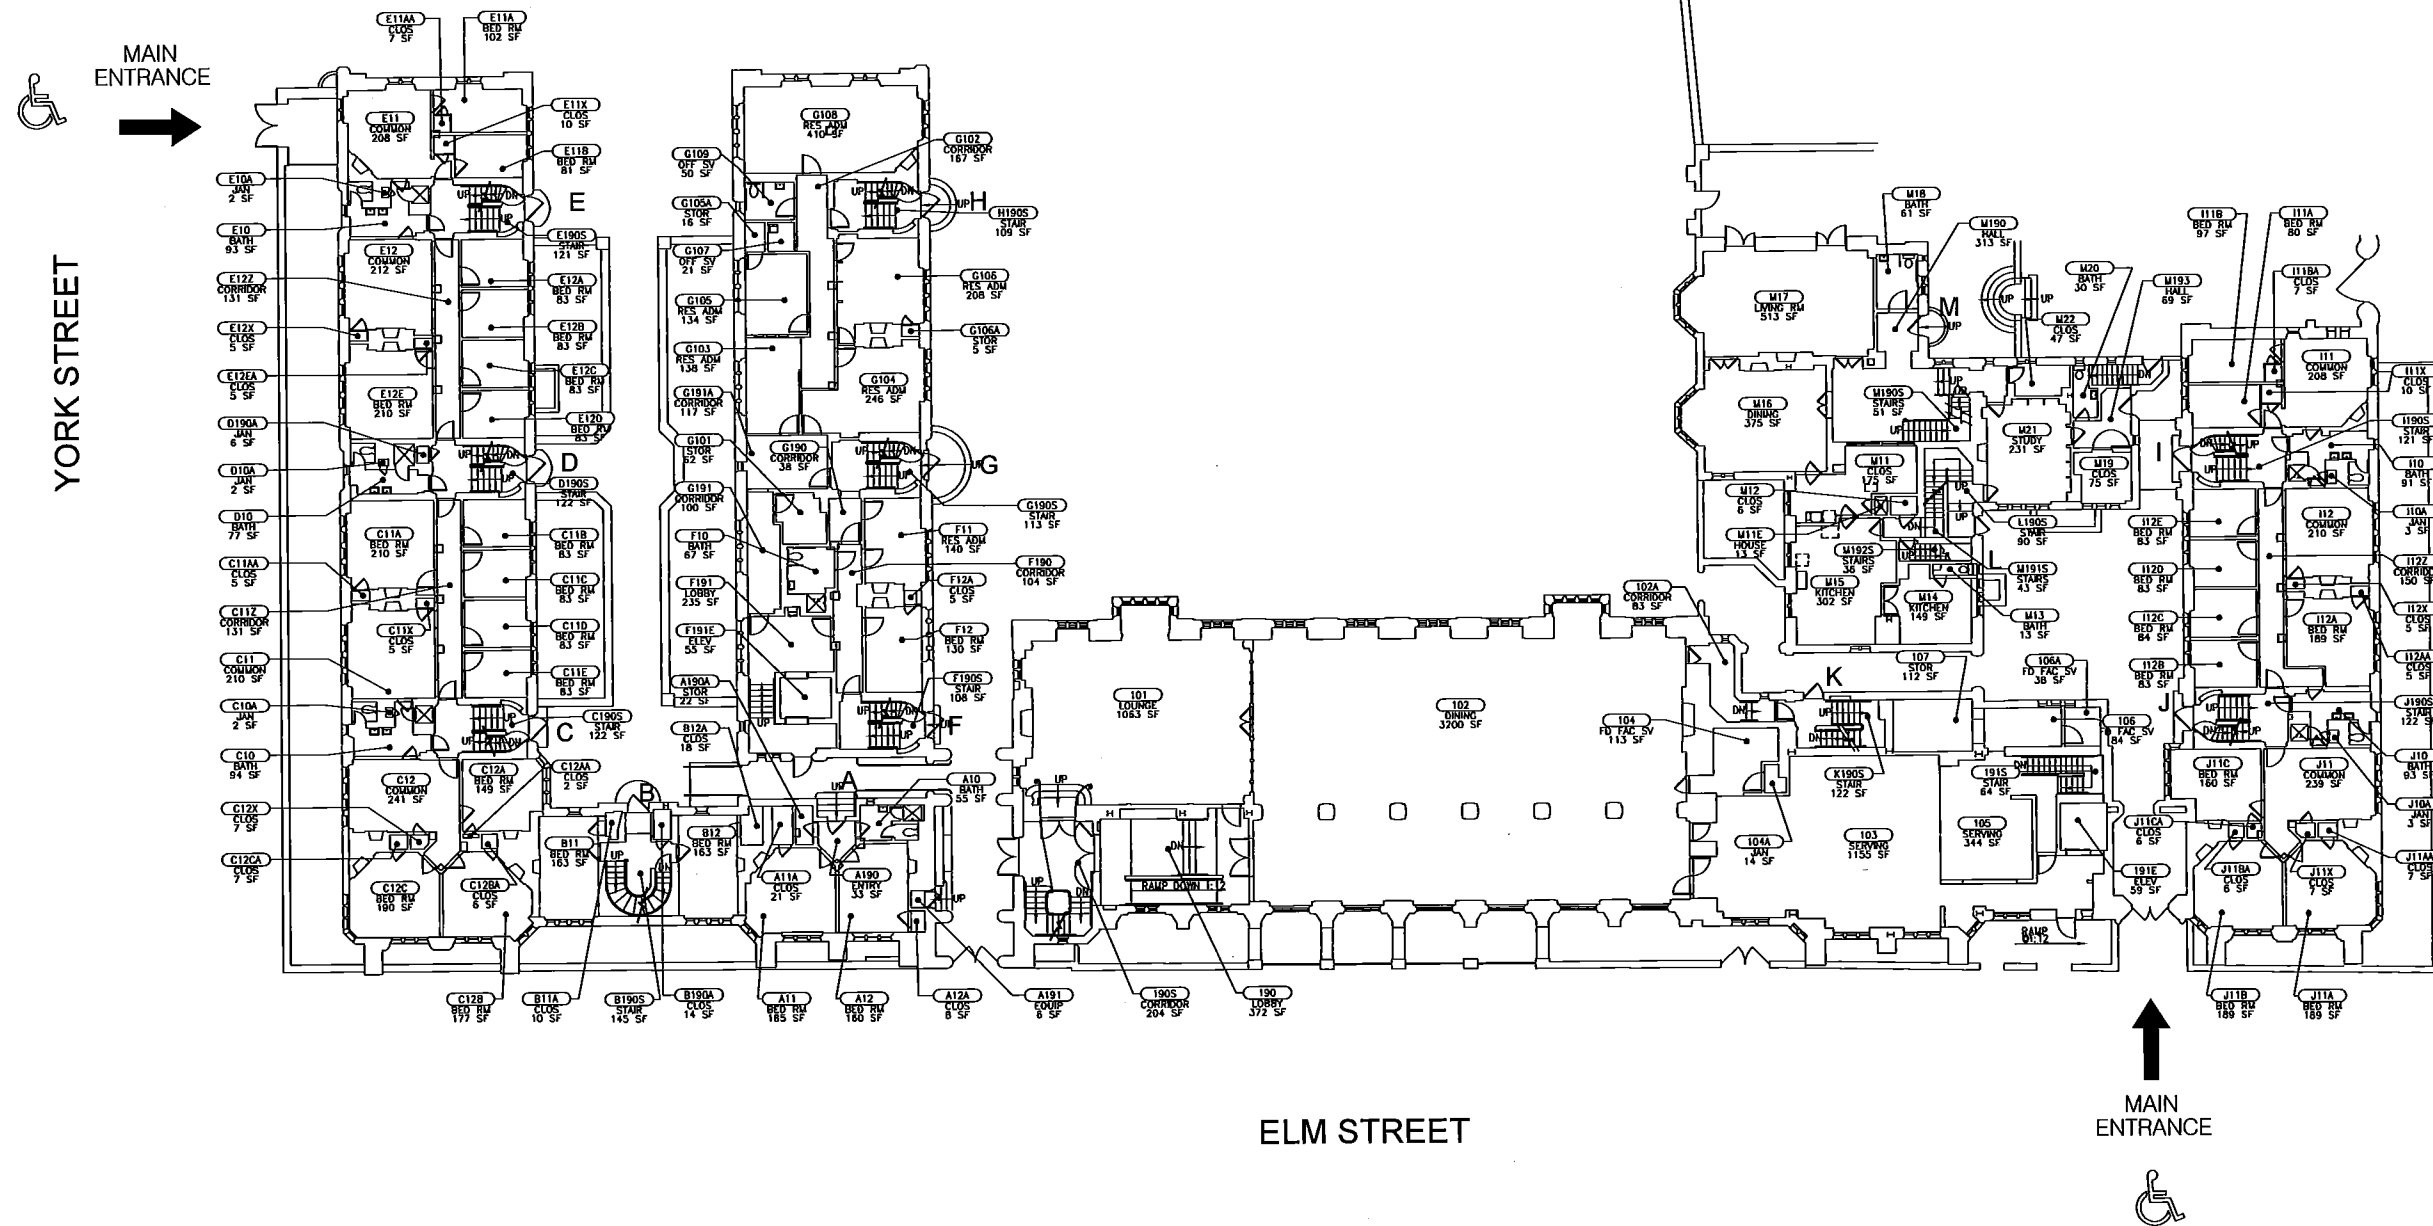

TOTAL FLOOR GROSS AREA IN SF
26,544 SF

Yale University


Office of Facilities



Facility Assignment Plan

Facility Name:	TRUMBULL COLLEGE
Street Address:	241 Elm Street
FacID / Bldg. Abv:	2050/TC

Title:	First floor plan
Drawing No:	2050A001
Scale:	1/30" = 1'-0"

Orig. Date:	
Rev. Date:	05/24/10
Sheet: 3 OF 8	CTP: JW

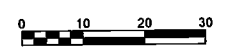

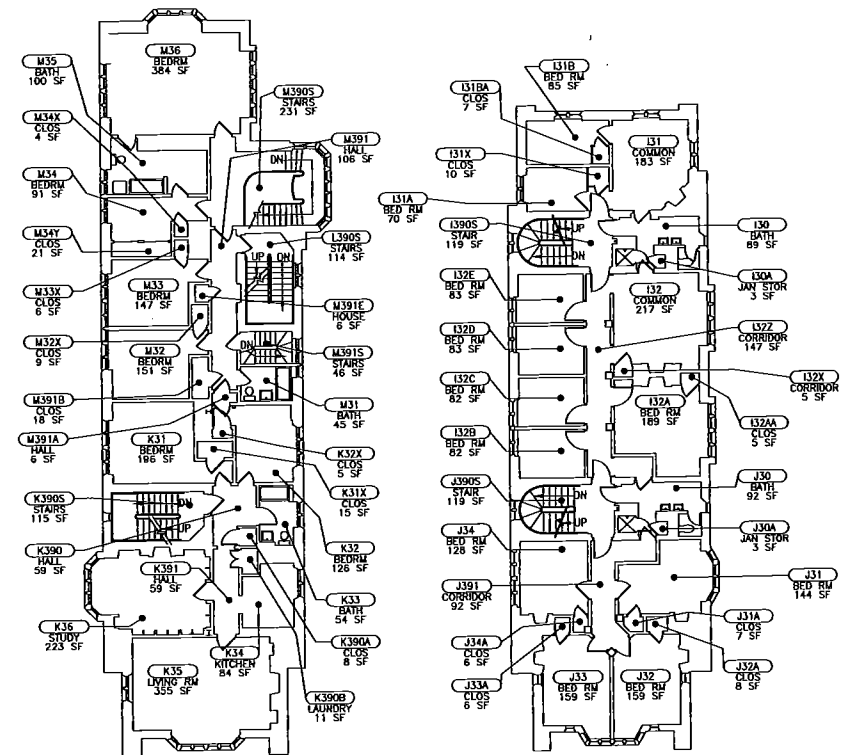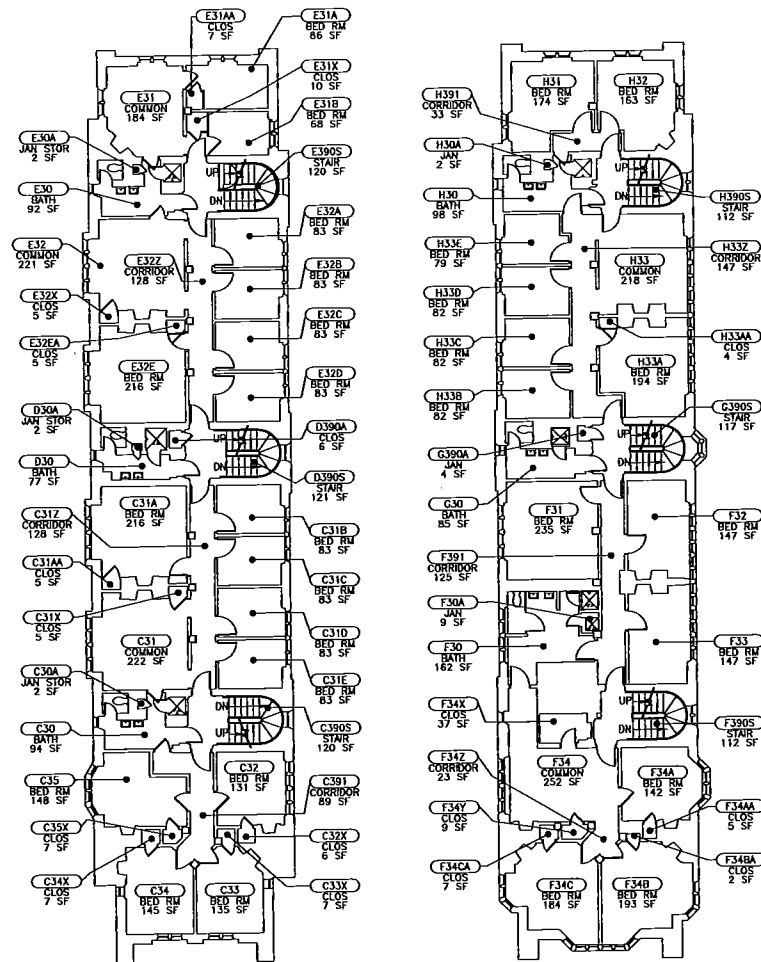

TOTAL FLOOR GROSS AREA IN SF
15,927 SF

Yale University
Office of Facilities
Facility Assignment Plan


Facility Name: TRUMBULL COLLEGE
Street Address: 241 Elm Street
FacID / Bldg. Abv: 2050/TC



Title: Third floor plan
Drawing No: 2050A003.DWG
Scale: 1/30" = 1'-0"

Orig. Date:
Rev. Date: 07/24/07
Sheet: 5 OF 8 CTP: ...



0 10 20 30

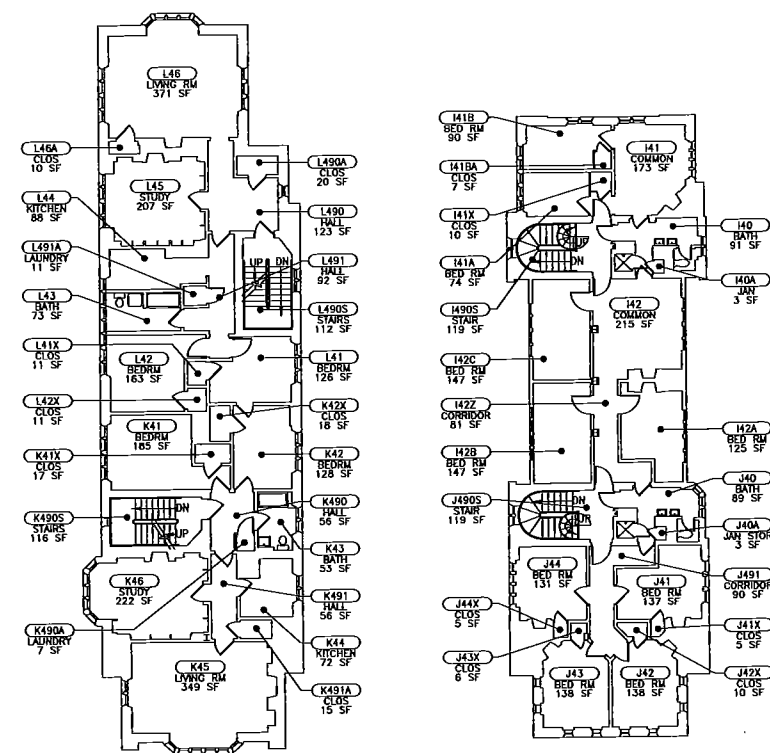

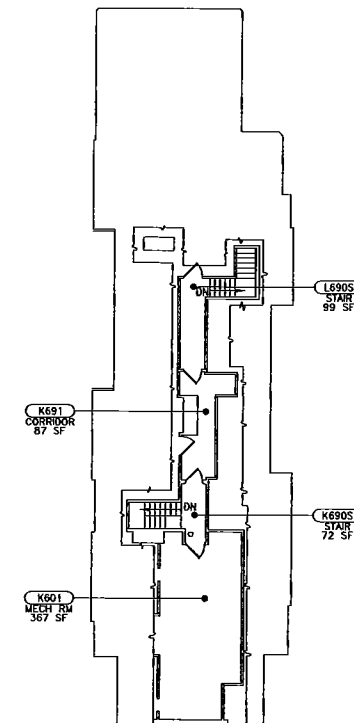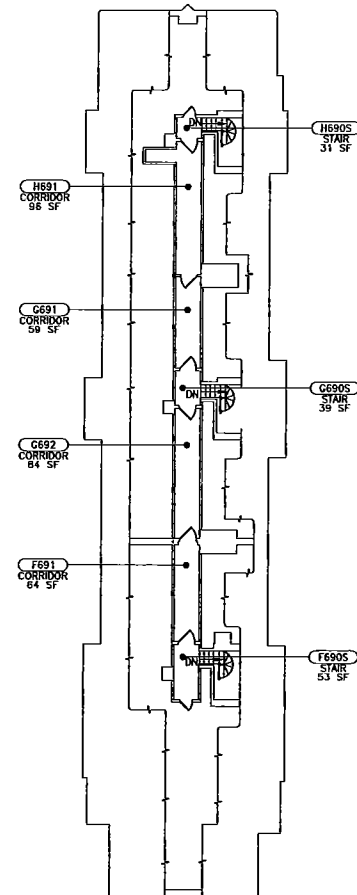

TOTAL FLOOR GROSS AREA IN SF
1,354 SF

Yale University
Office of Facilities
Facility Assignment Plan

Facility Name: TRUMBULL COLLEGE
Street Address: 241 Elm Street
FacID / Bldg. Abv: 2050/TC

Title: Sixth floor plan
Drawing No: 2050A006.DWG
Scale: 1/30" = 1'-0"

Orig. Date:
Rev. Date: 07/24/07

Sheet: 8 OF 8 CTP: ...

